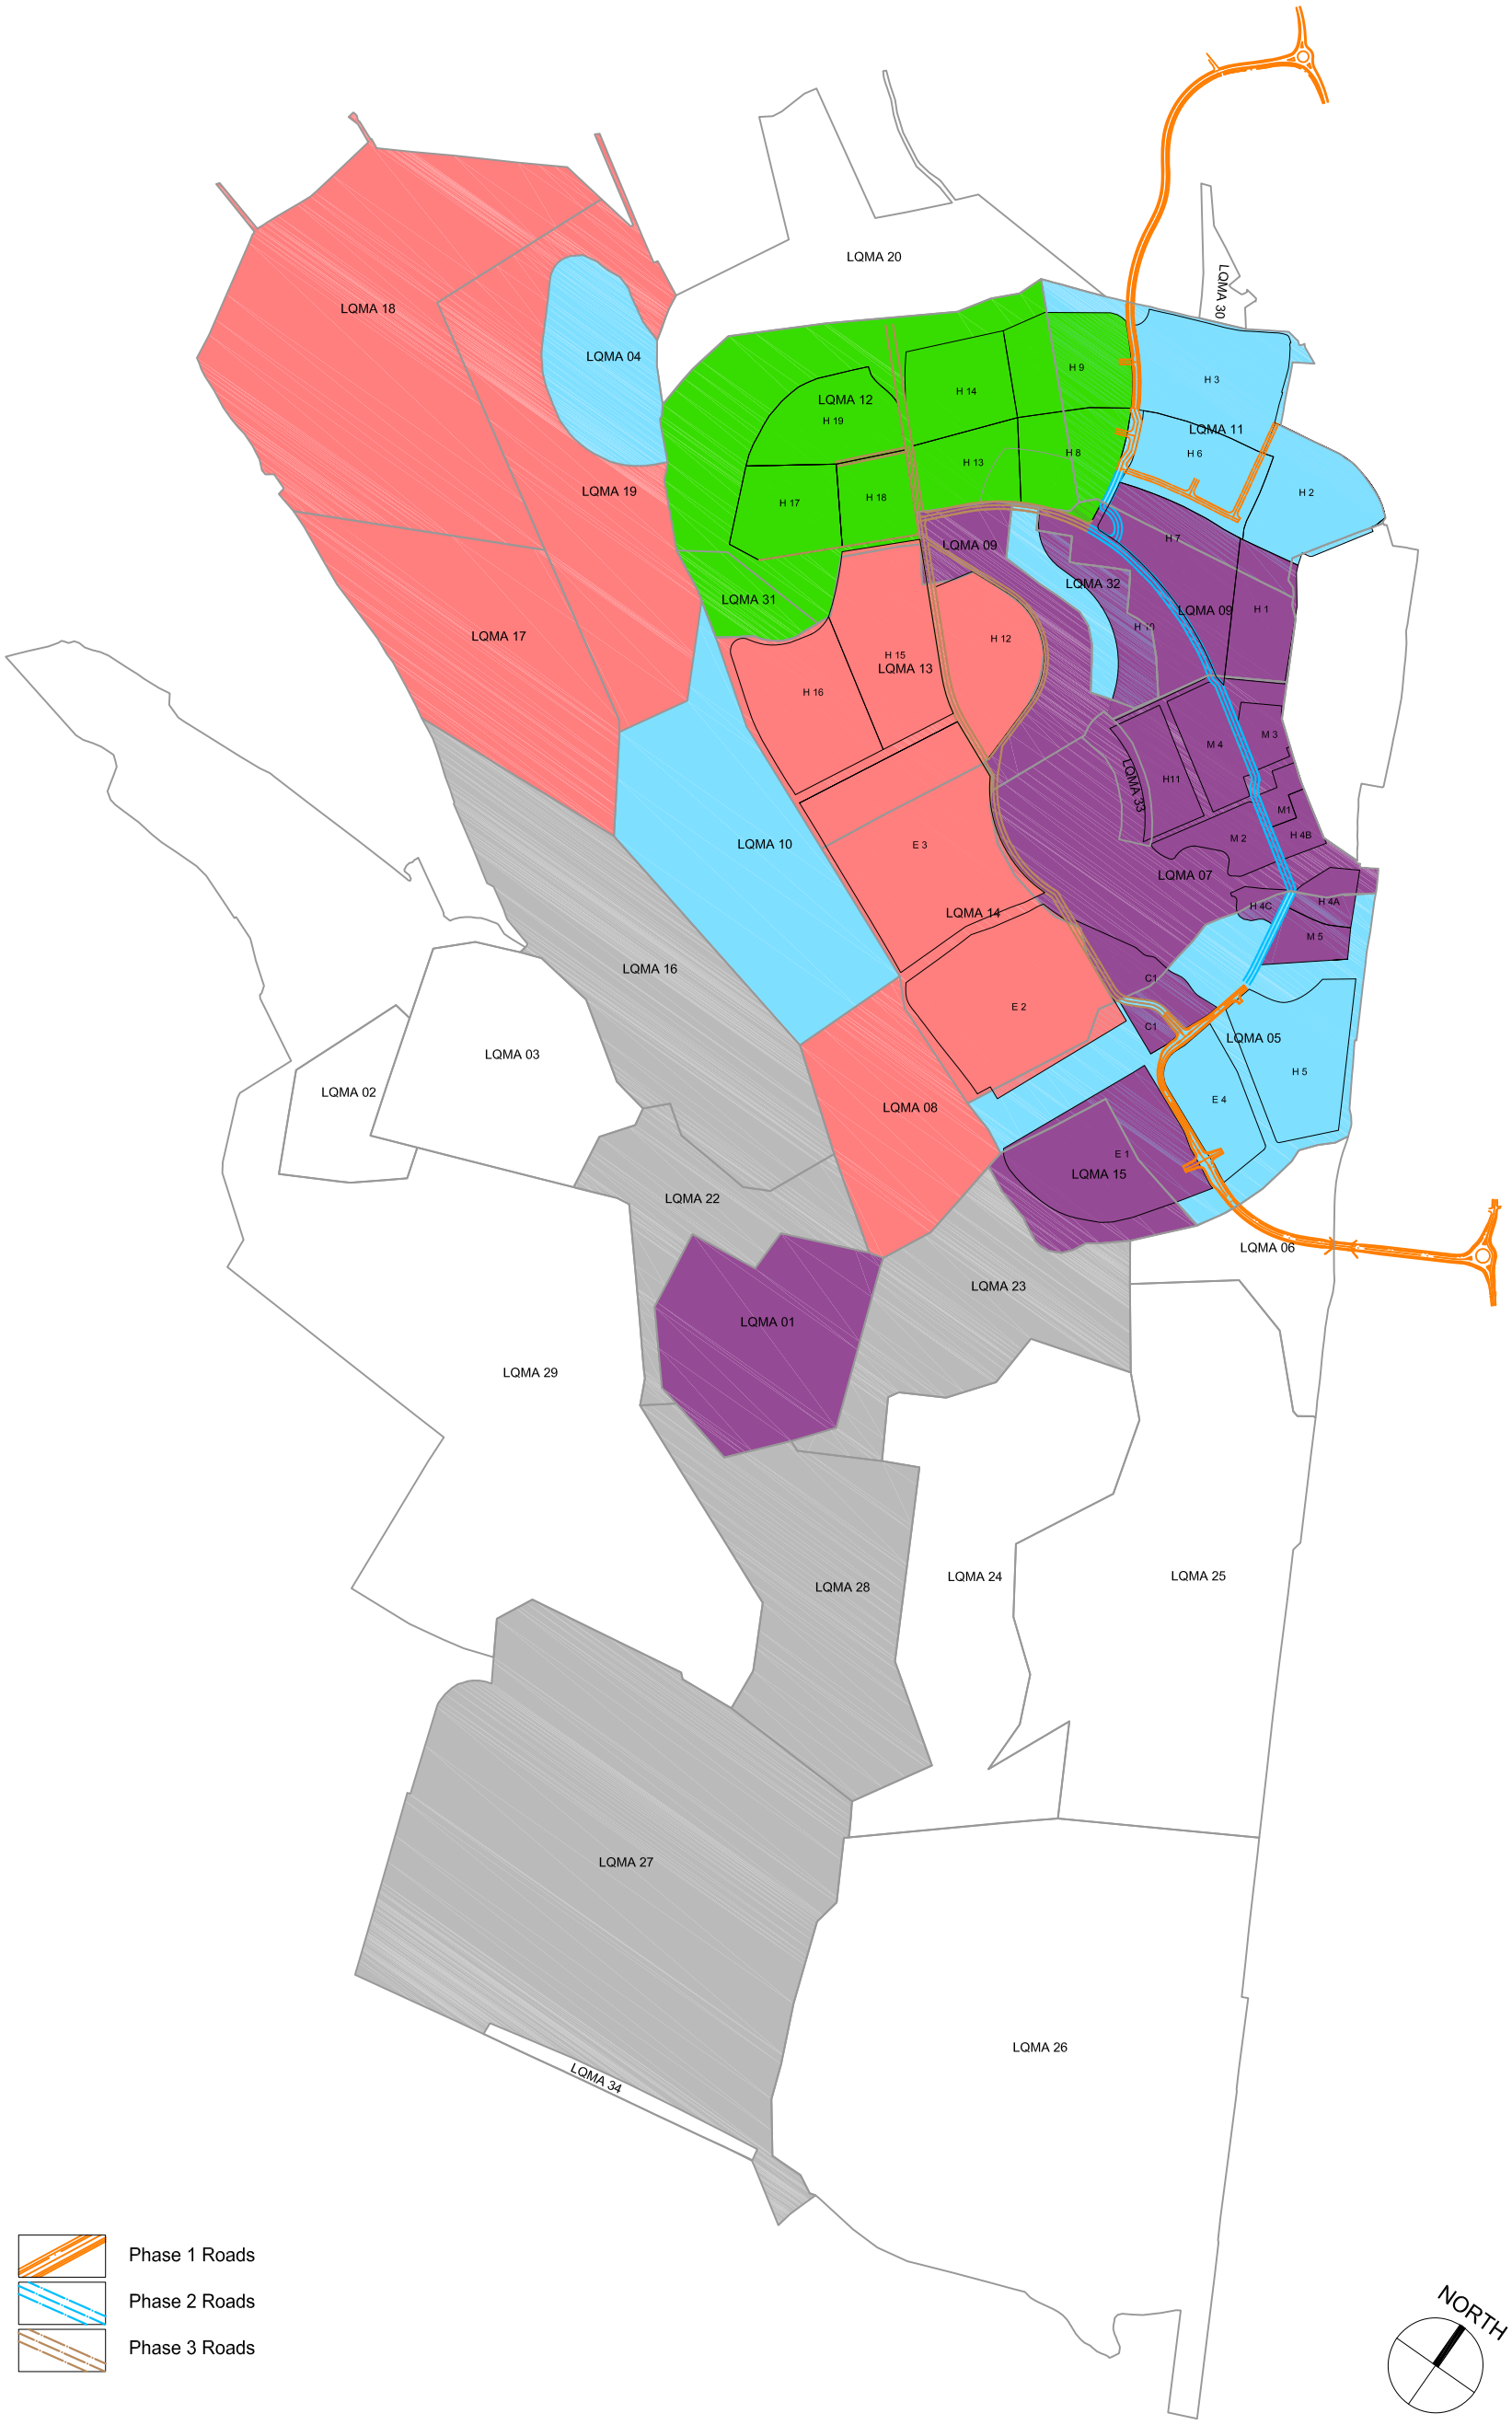

Cass associates
architecture
masterplanning
planning
landscape
ecology
Studio 104 The Tea Factory
82 Wood Street
Liverpool L1 4DQ
T +44 (0)151 707 0110
F +44 (0)151 707 0332
E al@cassassociates.co.uk
W cassassociates.co.uk

drawing title
PHASES 1 TO 5 DEVELOPMENT
SUMMARY PLAN

client
BAE SYSTEMS
project
ROYAL ORDNANCE BISHOPTON

scale @ A3 1:15,000
date 07.06.12
drn SR chk'd GT

715/529
C